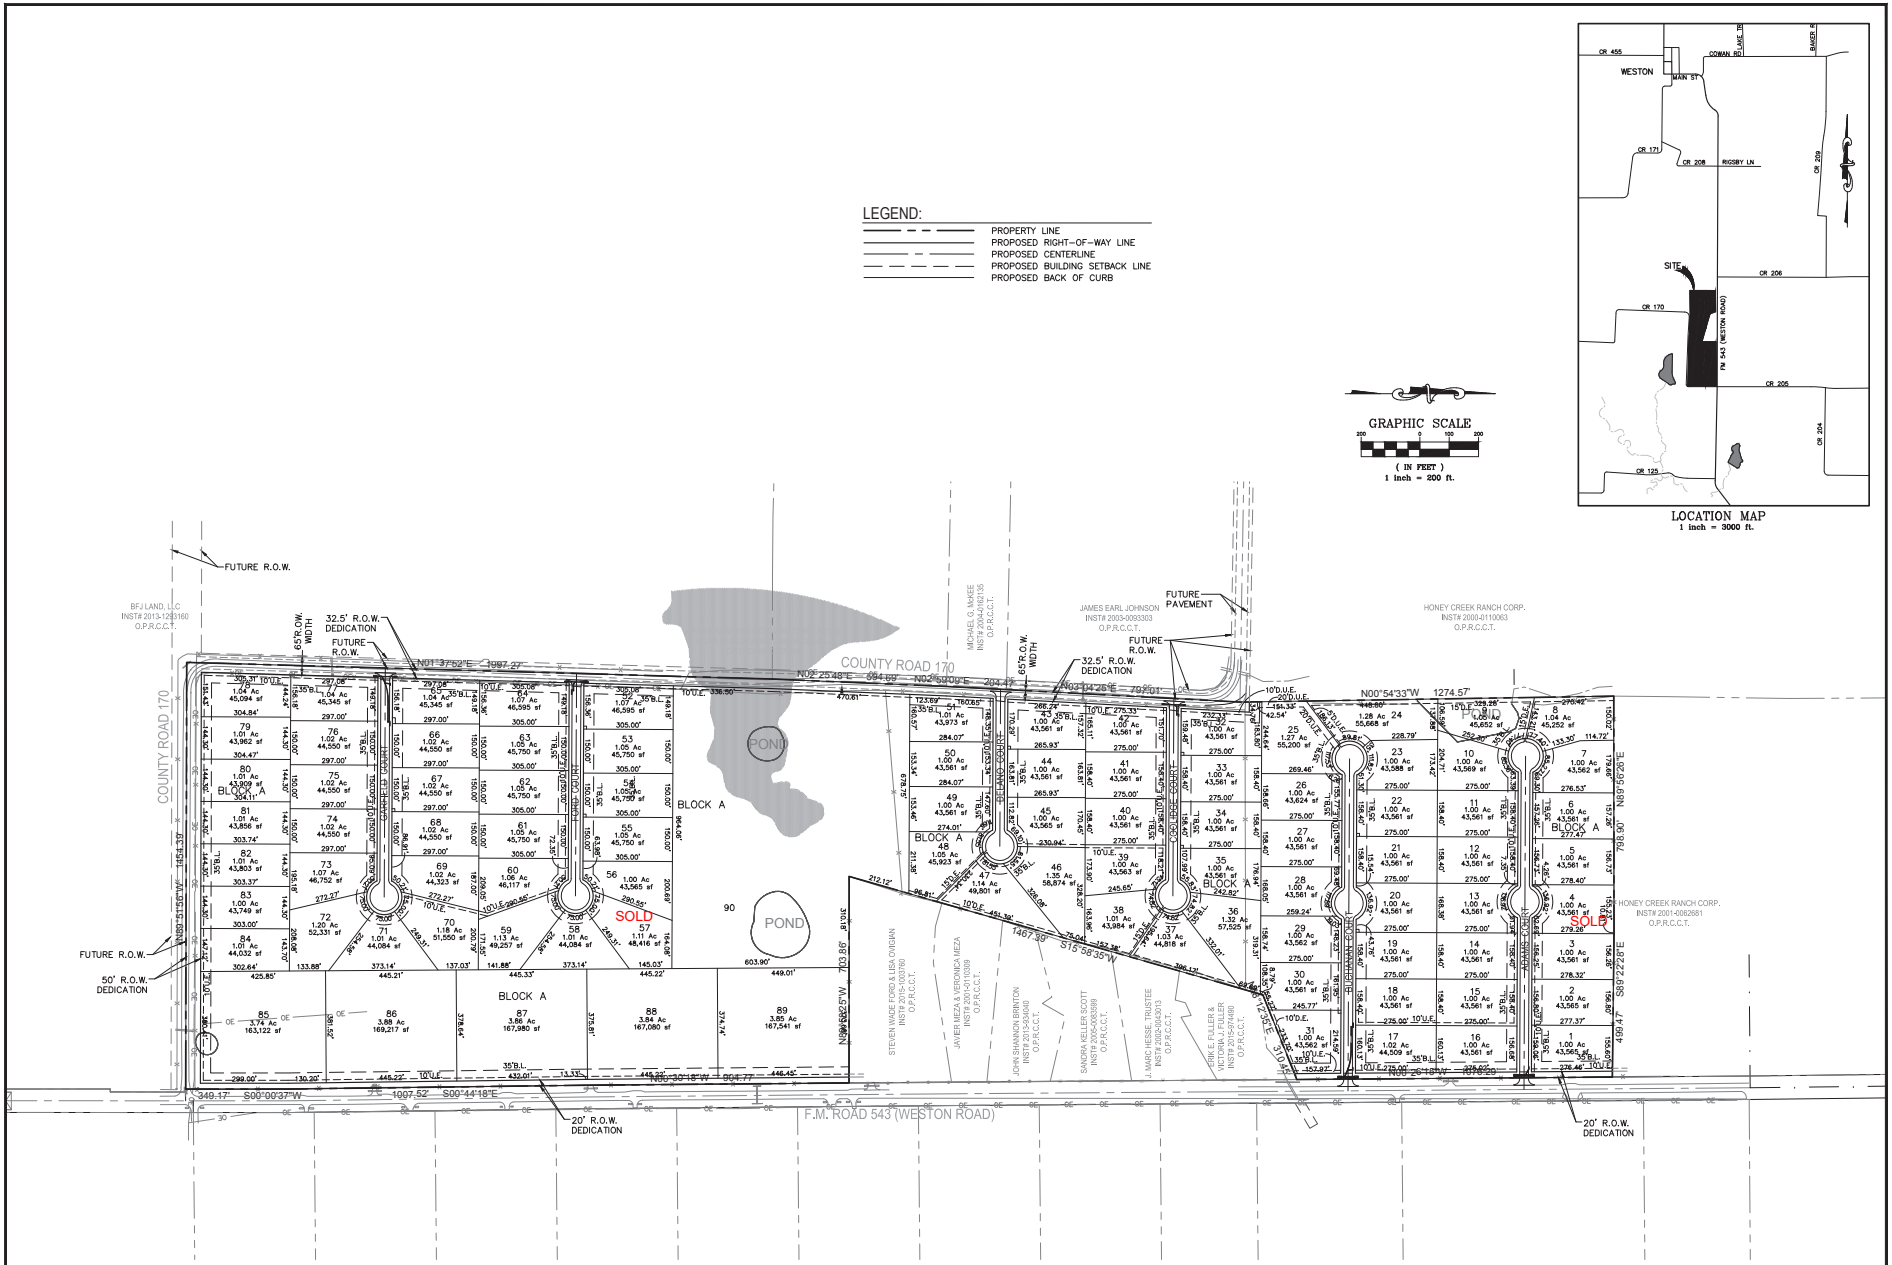

"SITE PLAN FOR REVIEW PURPOSE ONLY"

John Thomas ENGINEERING
WWW.JOHNTHOMAS-ENGINEERING.COM

FIRM NO. F-12225
FOR REVIEW ONLY.
THIS DOCUMENT IS RELEASED FOR THE PURPOSE OF REVIEW ONLY UNDER THE AUTHORITY OF JOHN MEASLES, P.E. (LIC. NO. 93278).
IT IS NOT TO BE USED FOR CONSTRUCTION.
09-28-2017

VAN BUREN ESTATES

N.W. CORNER F.M. 423 AND C.R. 170
WESTON, TX 75097

No.	DATE	DESCRIPTION
1	09-28-17	PER PLANNING

Drawn TWA
Checked AS

DEVELOPMENT REVIEW

Project No. 17-114

Title
SITE PLAN

Sheet No.
1 OF 7