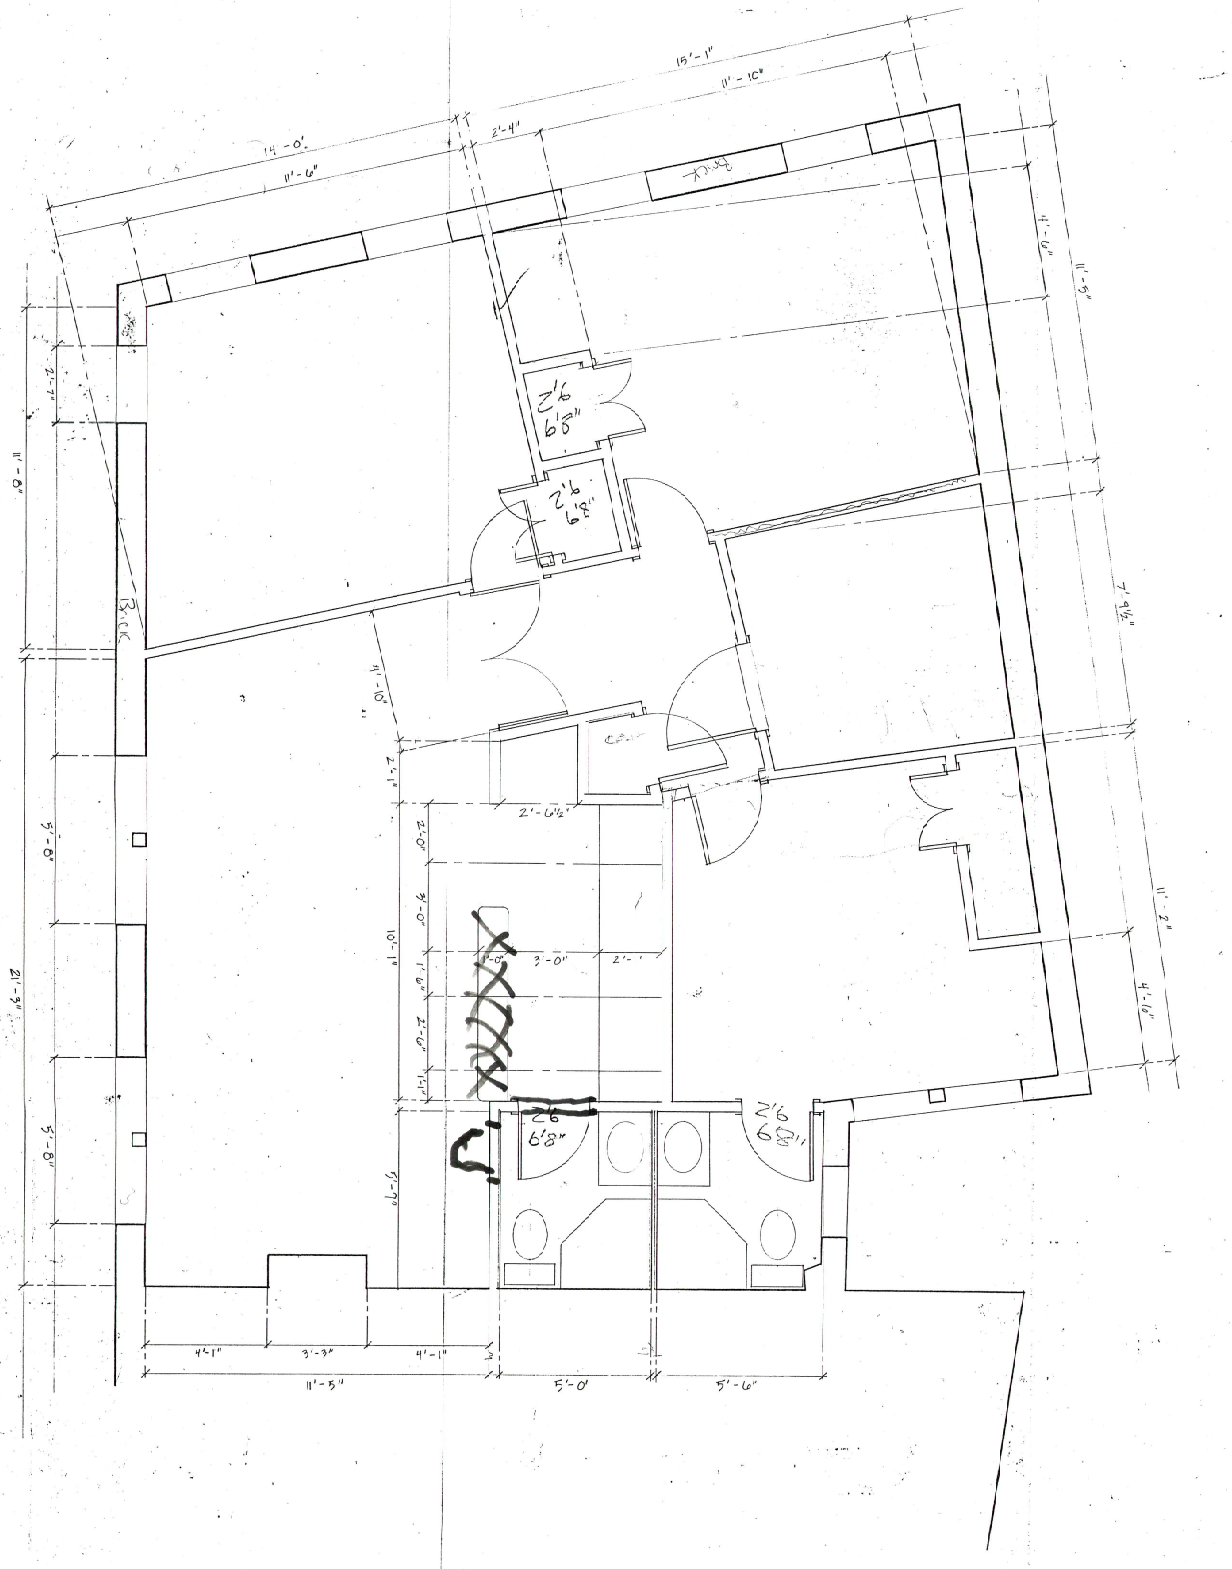


| | | | | |
|---|---|---|---|---|
| P | SCALE 1/2" = 1'-0" | 3RD FLOOR PLAN (RENOVATION) | 607 DORCHESTER AVE | DRAWN BY: MICHAEL MAZALEWSKI |