
**NOTES:**

1. This plat amends record plat, Plat Book 3, Page 64.
2. The Meridian is from the centerline of Etawah Avenue.
3. Five feet dedicated to public use.
4. Curbs are not provided.

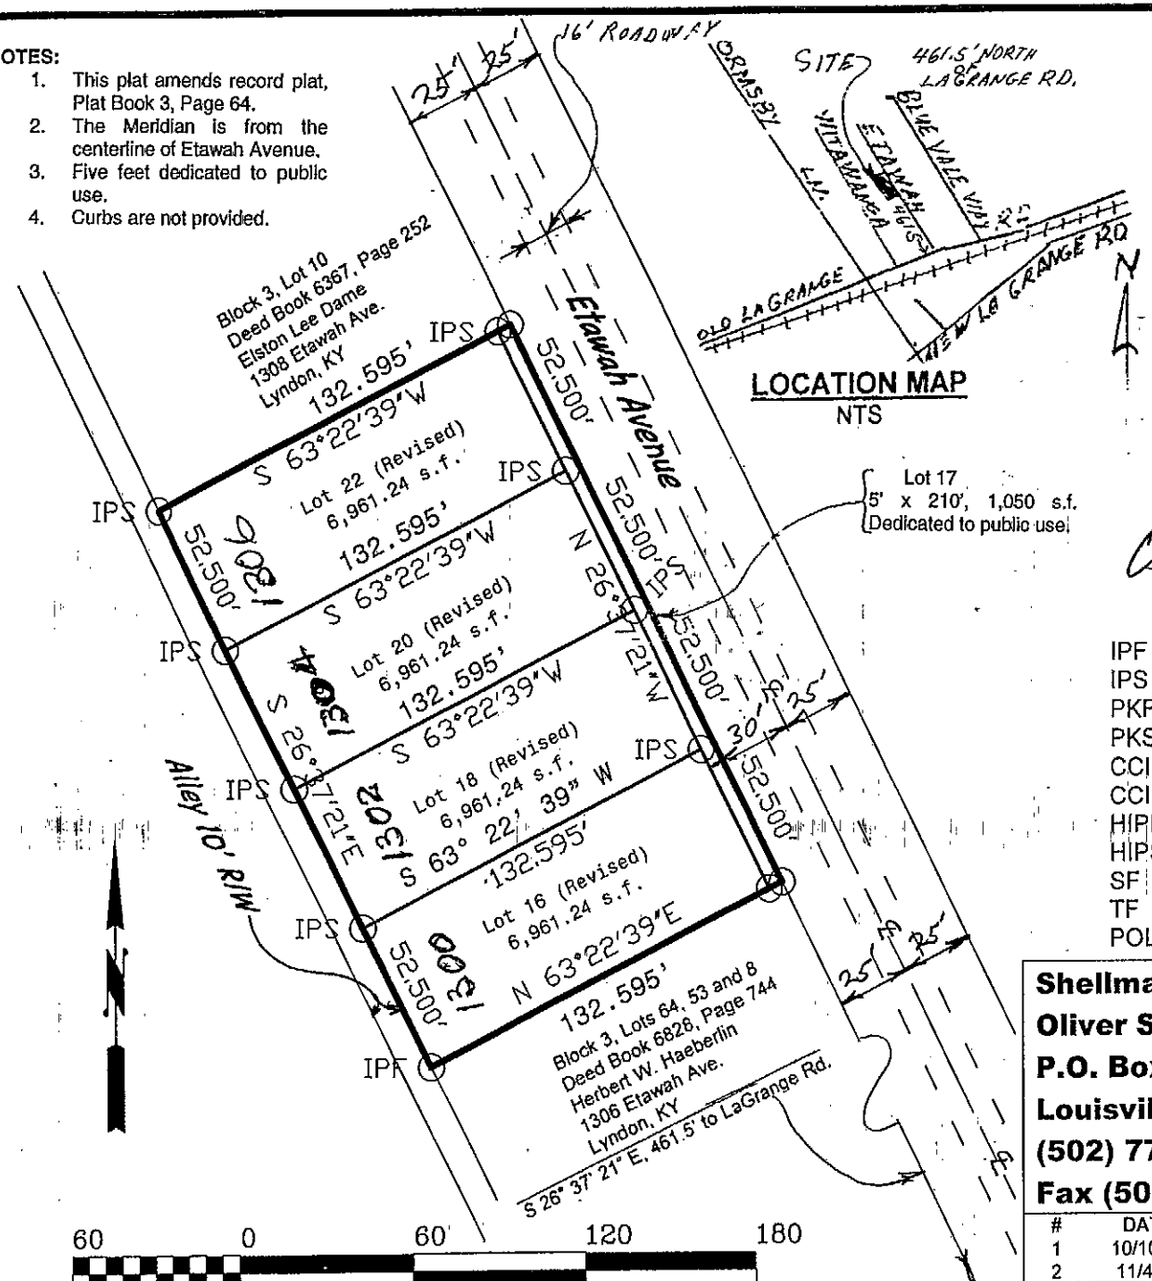


## LOCATION MAP
NTS

STATE of KENTUCKY
OLIVER W. SHELLMAN
2274
LICENSED PROFESSIONAL LAND SURVEYOR

## FLOOD PLAIN CERTIFICATE

I do hereby certify that this property does not lie in a flood prone area as shown on the F.E.M.A. map no. 21111C0085 D, dated February 2, 1994. This property lies in Zone X.

Oliver W. Shellman, P.L.S. # 2274 Date 11-5-01

## LAND SURVEYOR'S CERTIFICATE

I do hereby certify that this plat and survey was done under my supervision, by random traverse, and that the angular and linear measurements as witnessed by monuments shown hereon, are correct to the best of my knowledge and belief, and meets or exceeds minimum standards of government agencies.

Oliver W. Shellman, P.L.S. # 2274 Date 11-5-01

## LEGEND

| | |
|---|---|
| IPF | Iron Pin Found |
| IPS | Iron Pin Set, #2274 |
| PKF | P-K nail Found |
| PKS | P-K nail Set |
| CCIPF | Cross Cut in Pavement Found |
| CCIPS | Cross Cut in Pavement Set |
| HIPF | Hole in Pavement Found |
| HIPS | Hole in Pavement Set |
| SF | Stone Found |
| TF | Tree Found |
| POL | Point on Line |

## CERTIFICATE OF APPROVAL

Approved this 12 day of Nov, 2001

Invalid if not recorded before this date: 11/12/02

By Randall Bahn
Louisville and Jefferson County Planning Commission

Approval subject to attached Certificates.

Special requirement(s): N/A

Docket Number: 236-01


**Shellman Surveying Co.**
**Oliver Shellman, P.L.S.**
**P.O. Box 21238**
**Louisville, KY 40221-0238**
**(502) 774-3816**
**Fax (502) 774-3931**


**MINOR SUBDIVISON PLAT**
**PURPOSE:** To create four lots.

| | |
|---|---|
| Jose Patino<br>10205 Hartley Drive<br>Louisville, KY 40223 | Tax Block 270, Lot 97<br>D. B. 7712, P. 293<br>461.5' North of LaGrange Road<br>LOCATION<br>ETAWAH AVENUE |

| # | DATE | REVISION | BY |
|---|---|---|---|
| 1 | 10/10/01 | General (Planning and Zoning) | OWS |
| 2 | 11/4/01 | Edge of Pavement (Public Works) | OWS |

| Drawn By | Checked By | Date | Scale | Sheet | File | Order Received |
|---|---|---|---|---|---|---|
| OWS | OWS | 9/3/01 | 1" = 60' | 1 of 1 | F-05-01 | 01-230 |

DB07762PG0155

236-01